Epps Bridge Centre, Athens, Oconee County, GA
Site Plan –Epps Bridge Centre I, II & III

THE BISHOP COMPANY, LLC

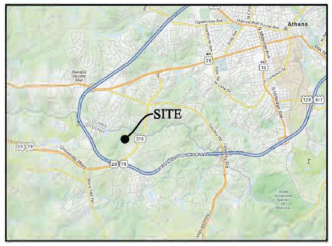

LOCATION MAP

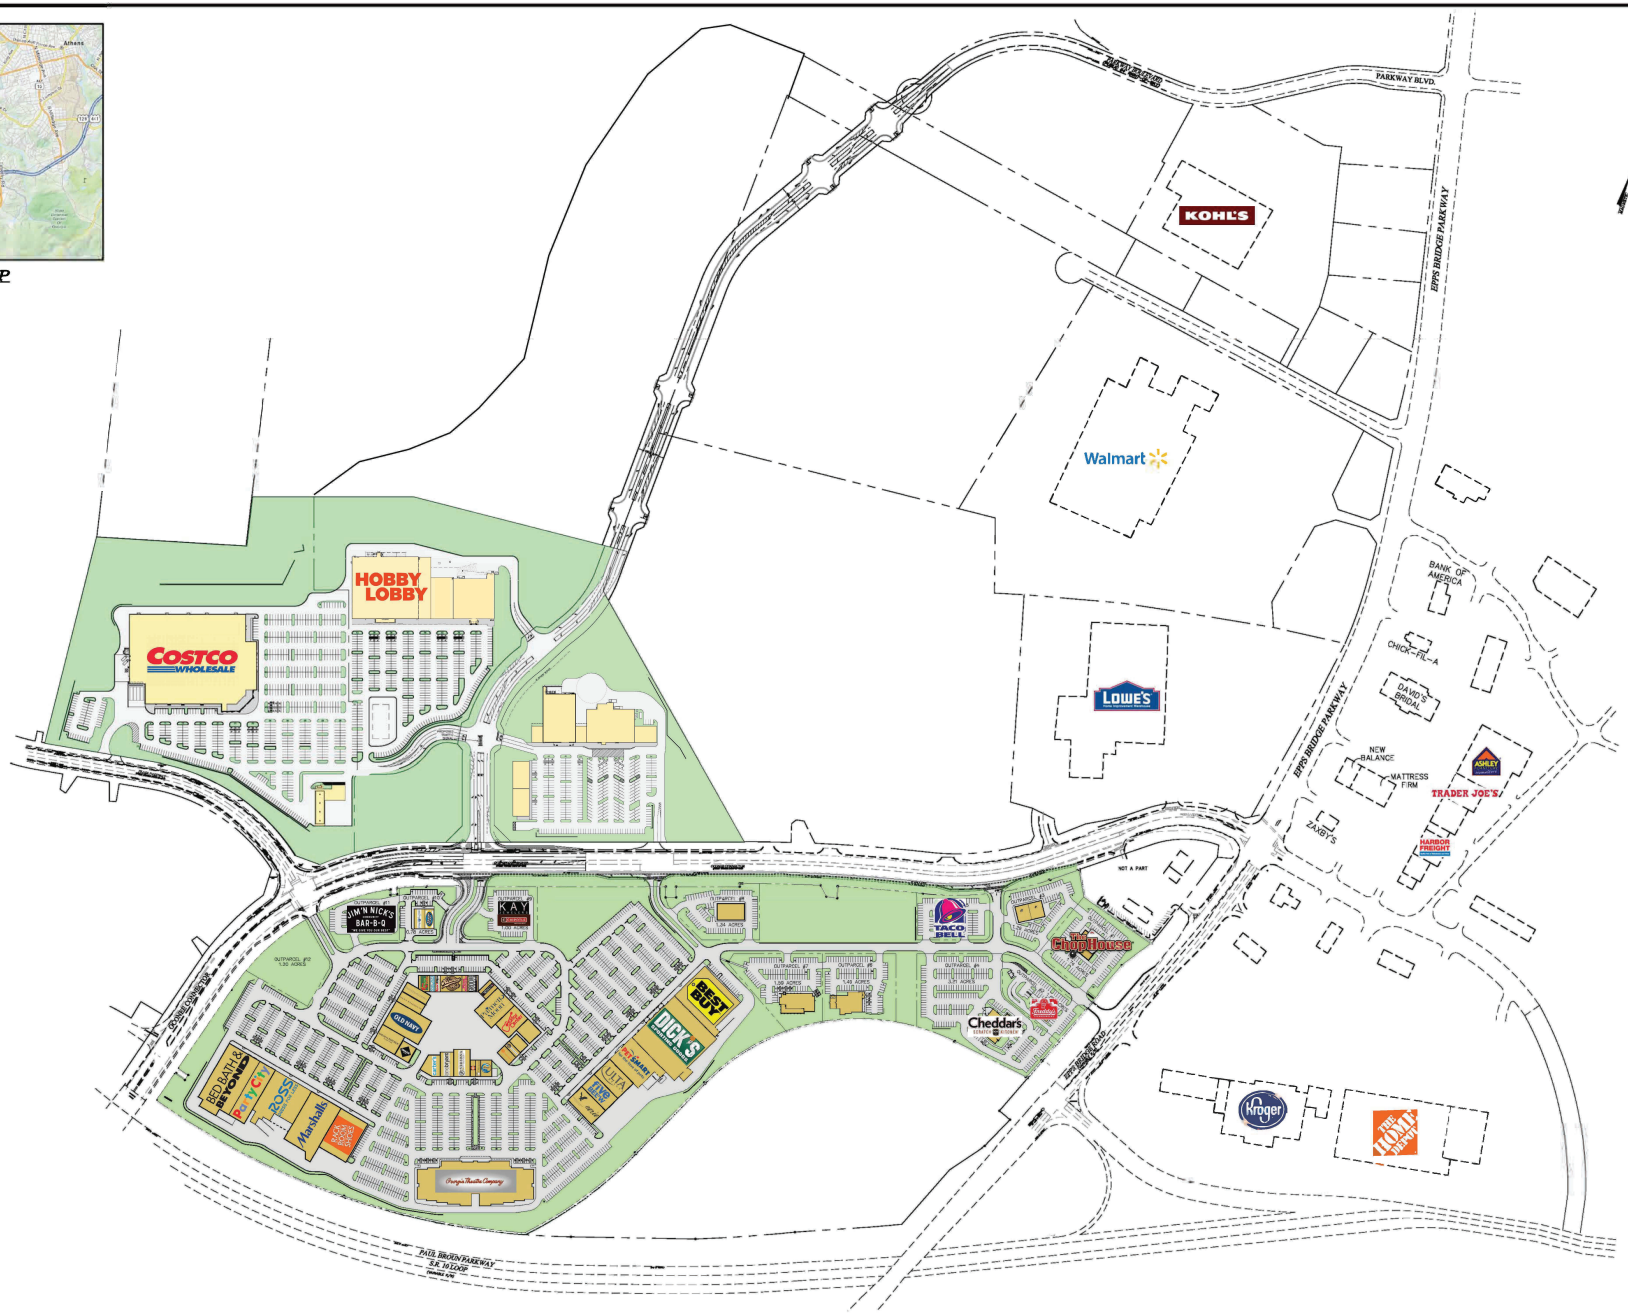

VICINITY SITE PLAN
EPPS BRIDGE CENTRE I, II & III

N.T.S.

HAINES GIPSON & ASSOCIATES
CONSULTING ENGINEERS
CIVIL & STRUCTURAL SERVICES
1550 NORTH BROWN ROAD, SUITE 100
LAWRENCEVILLE, GEORGIA 30043
PHONE: (770) 491-7550
FAX: (770) 491-7750

SEAL

A PROJECT OF:
THE BISHOP COMPANY

CONCEPTUAL SITE PLAN
EPPS BRIDGE CENTRE II & III
OCONEE COUNTY, GEORGIA
OCONEE CONNECTOR AT PARKWAY BLVD.

NO.	BY	DATE	DESCRIPTION

DRAWN BY	CHECKED BY
JCM	JCM

DATE
8/19/16

SHEET TITLE
SITE PLAN

SHEET NUMBER
SP-57

HGA JOB No. 2019-3SELD