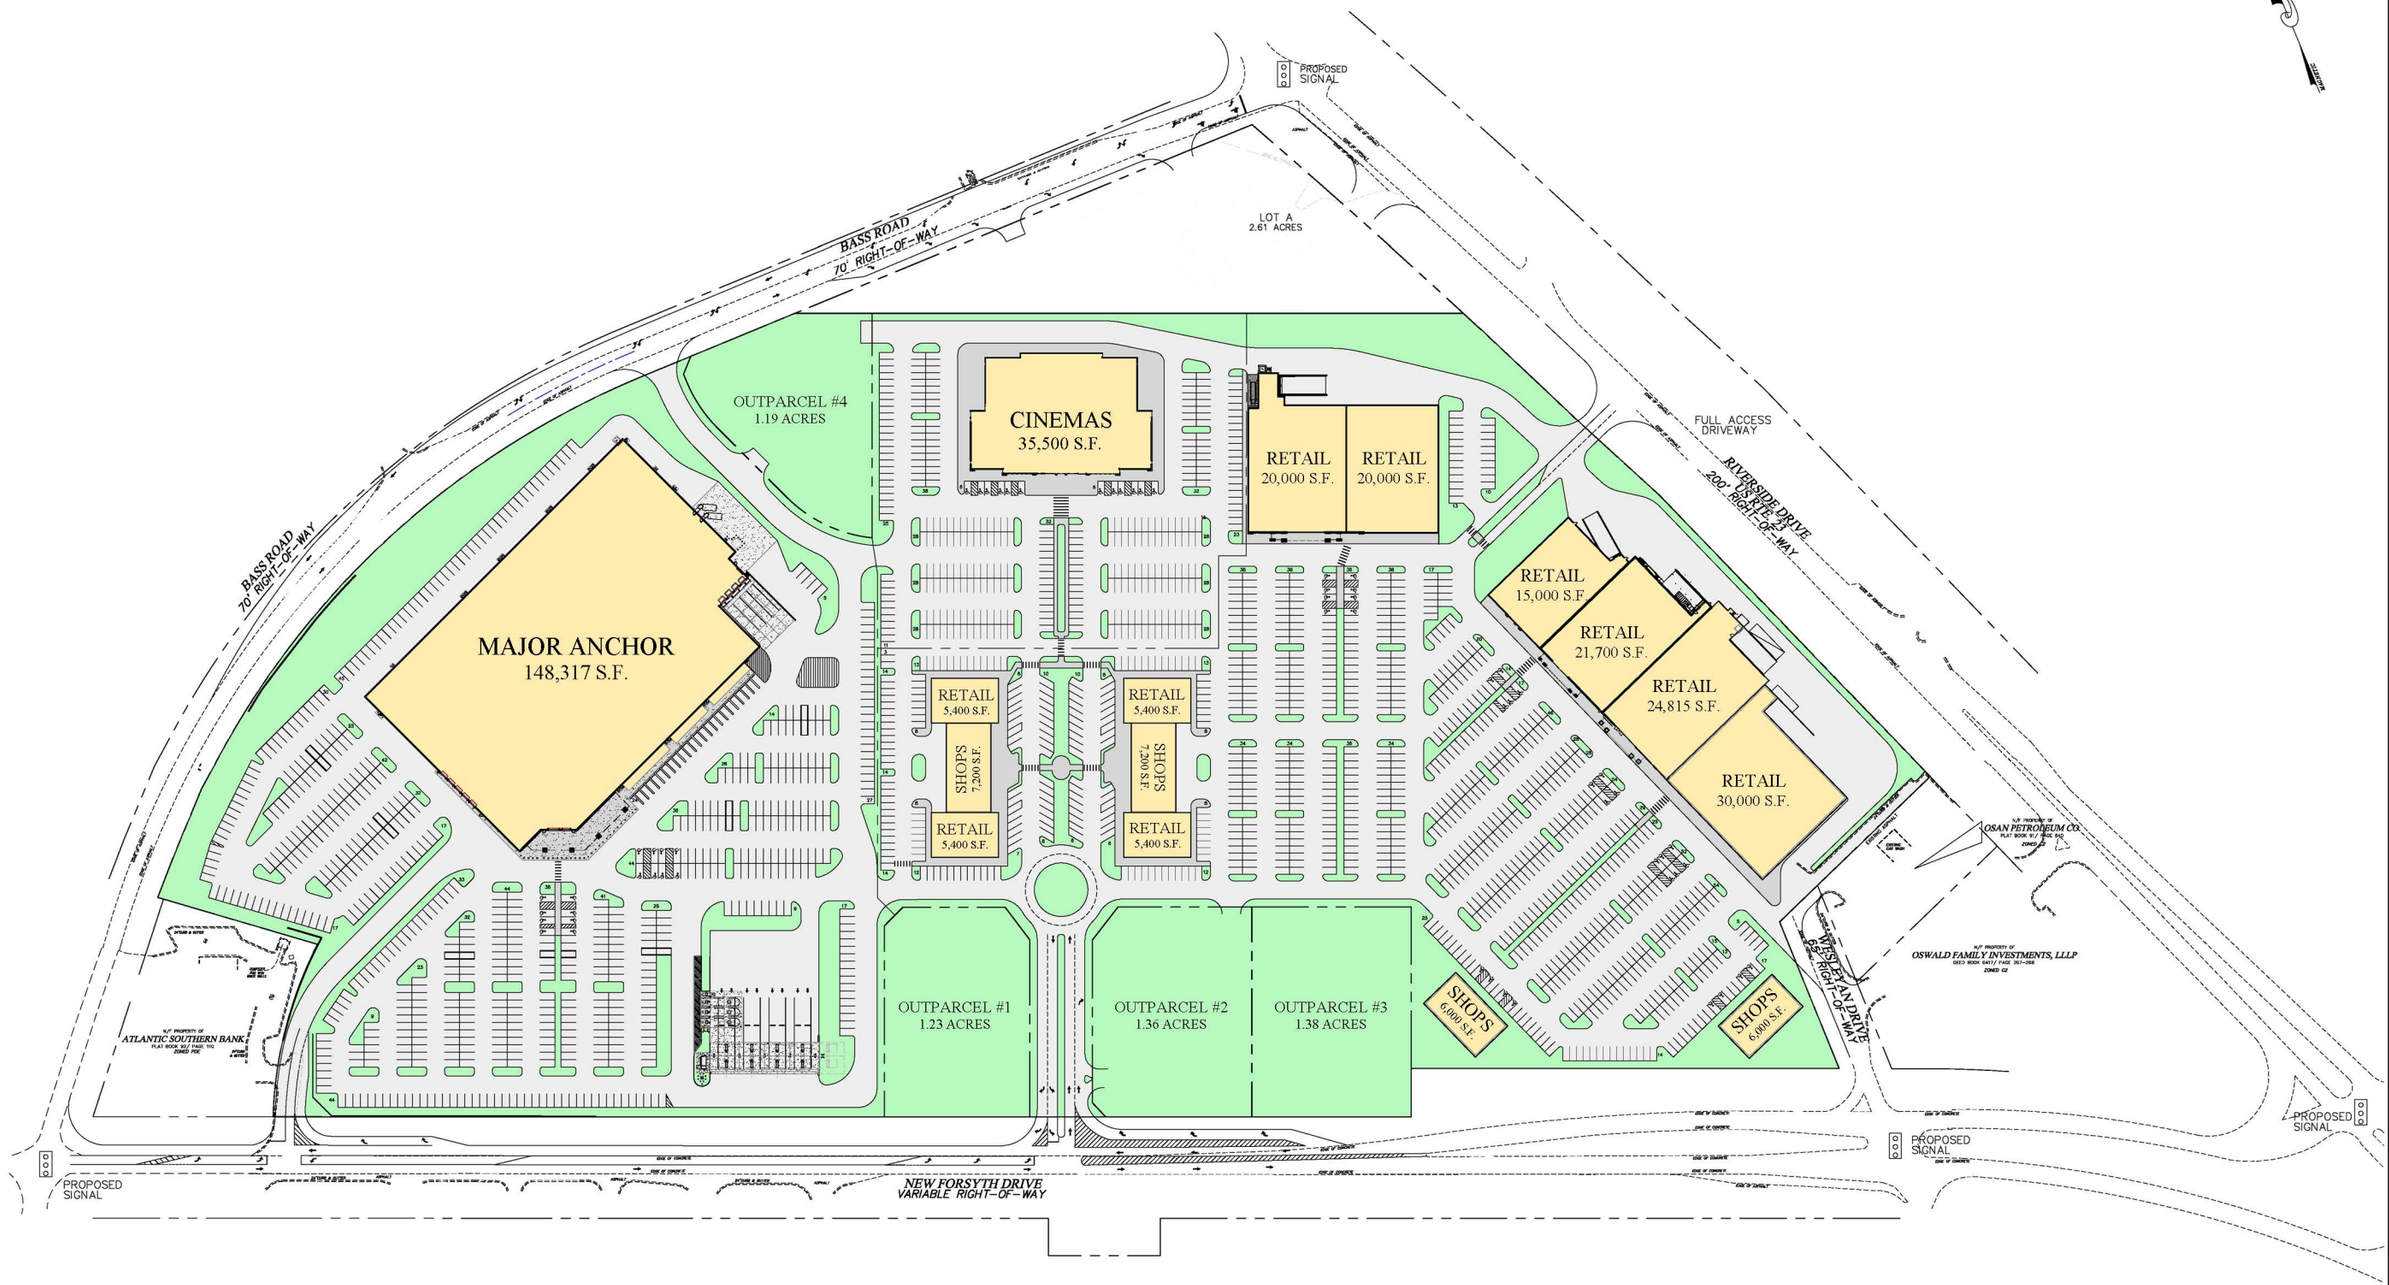

180723

SITE PLAN

GRAPHIC SCALE

100 0 50 100 200 400

(IN FEET)
1 inch = 100 ft.

HAINES GIPSON & ASSOCIATES
CONSULTING ENGINEERS
CIVIL & STRUCTURAL SERVICES
1550 NORTH BROWN ROAD, SUITE 100
LAWRENCEVILLE, GEORGIA 30043
PHONE: (770) 822-8000
FAX: (770) 491-7760

SEAL

A PROJECT OF:

THE BISHOP COMPANY

RIVERSIDE CENTRE

MACON-BIBB COUNTY, GEORGIA

NO.	BY	DATE	DESCRIPTION

DRAWN BY	CHECKED BY
JCM	RAM

DATE
7/23/18

SHEET TITLE
SITE PLAN

SHEET NUMBER
SP-82

HGA JOB No. 2014-27